# Proposed Floor Plan
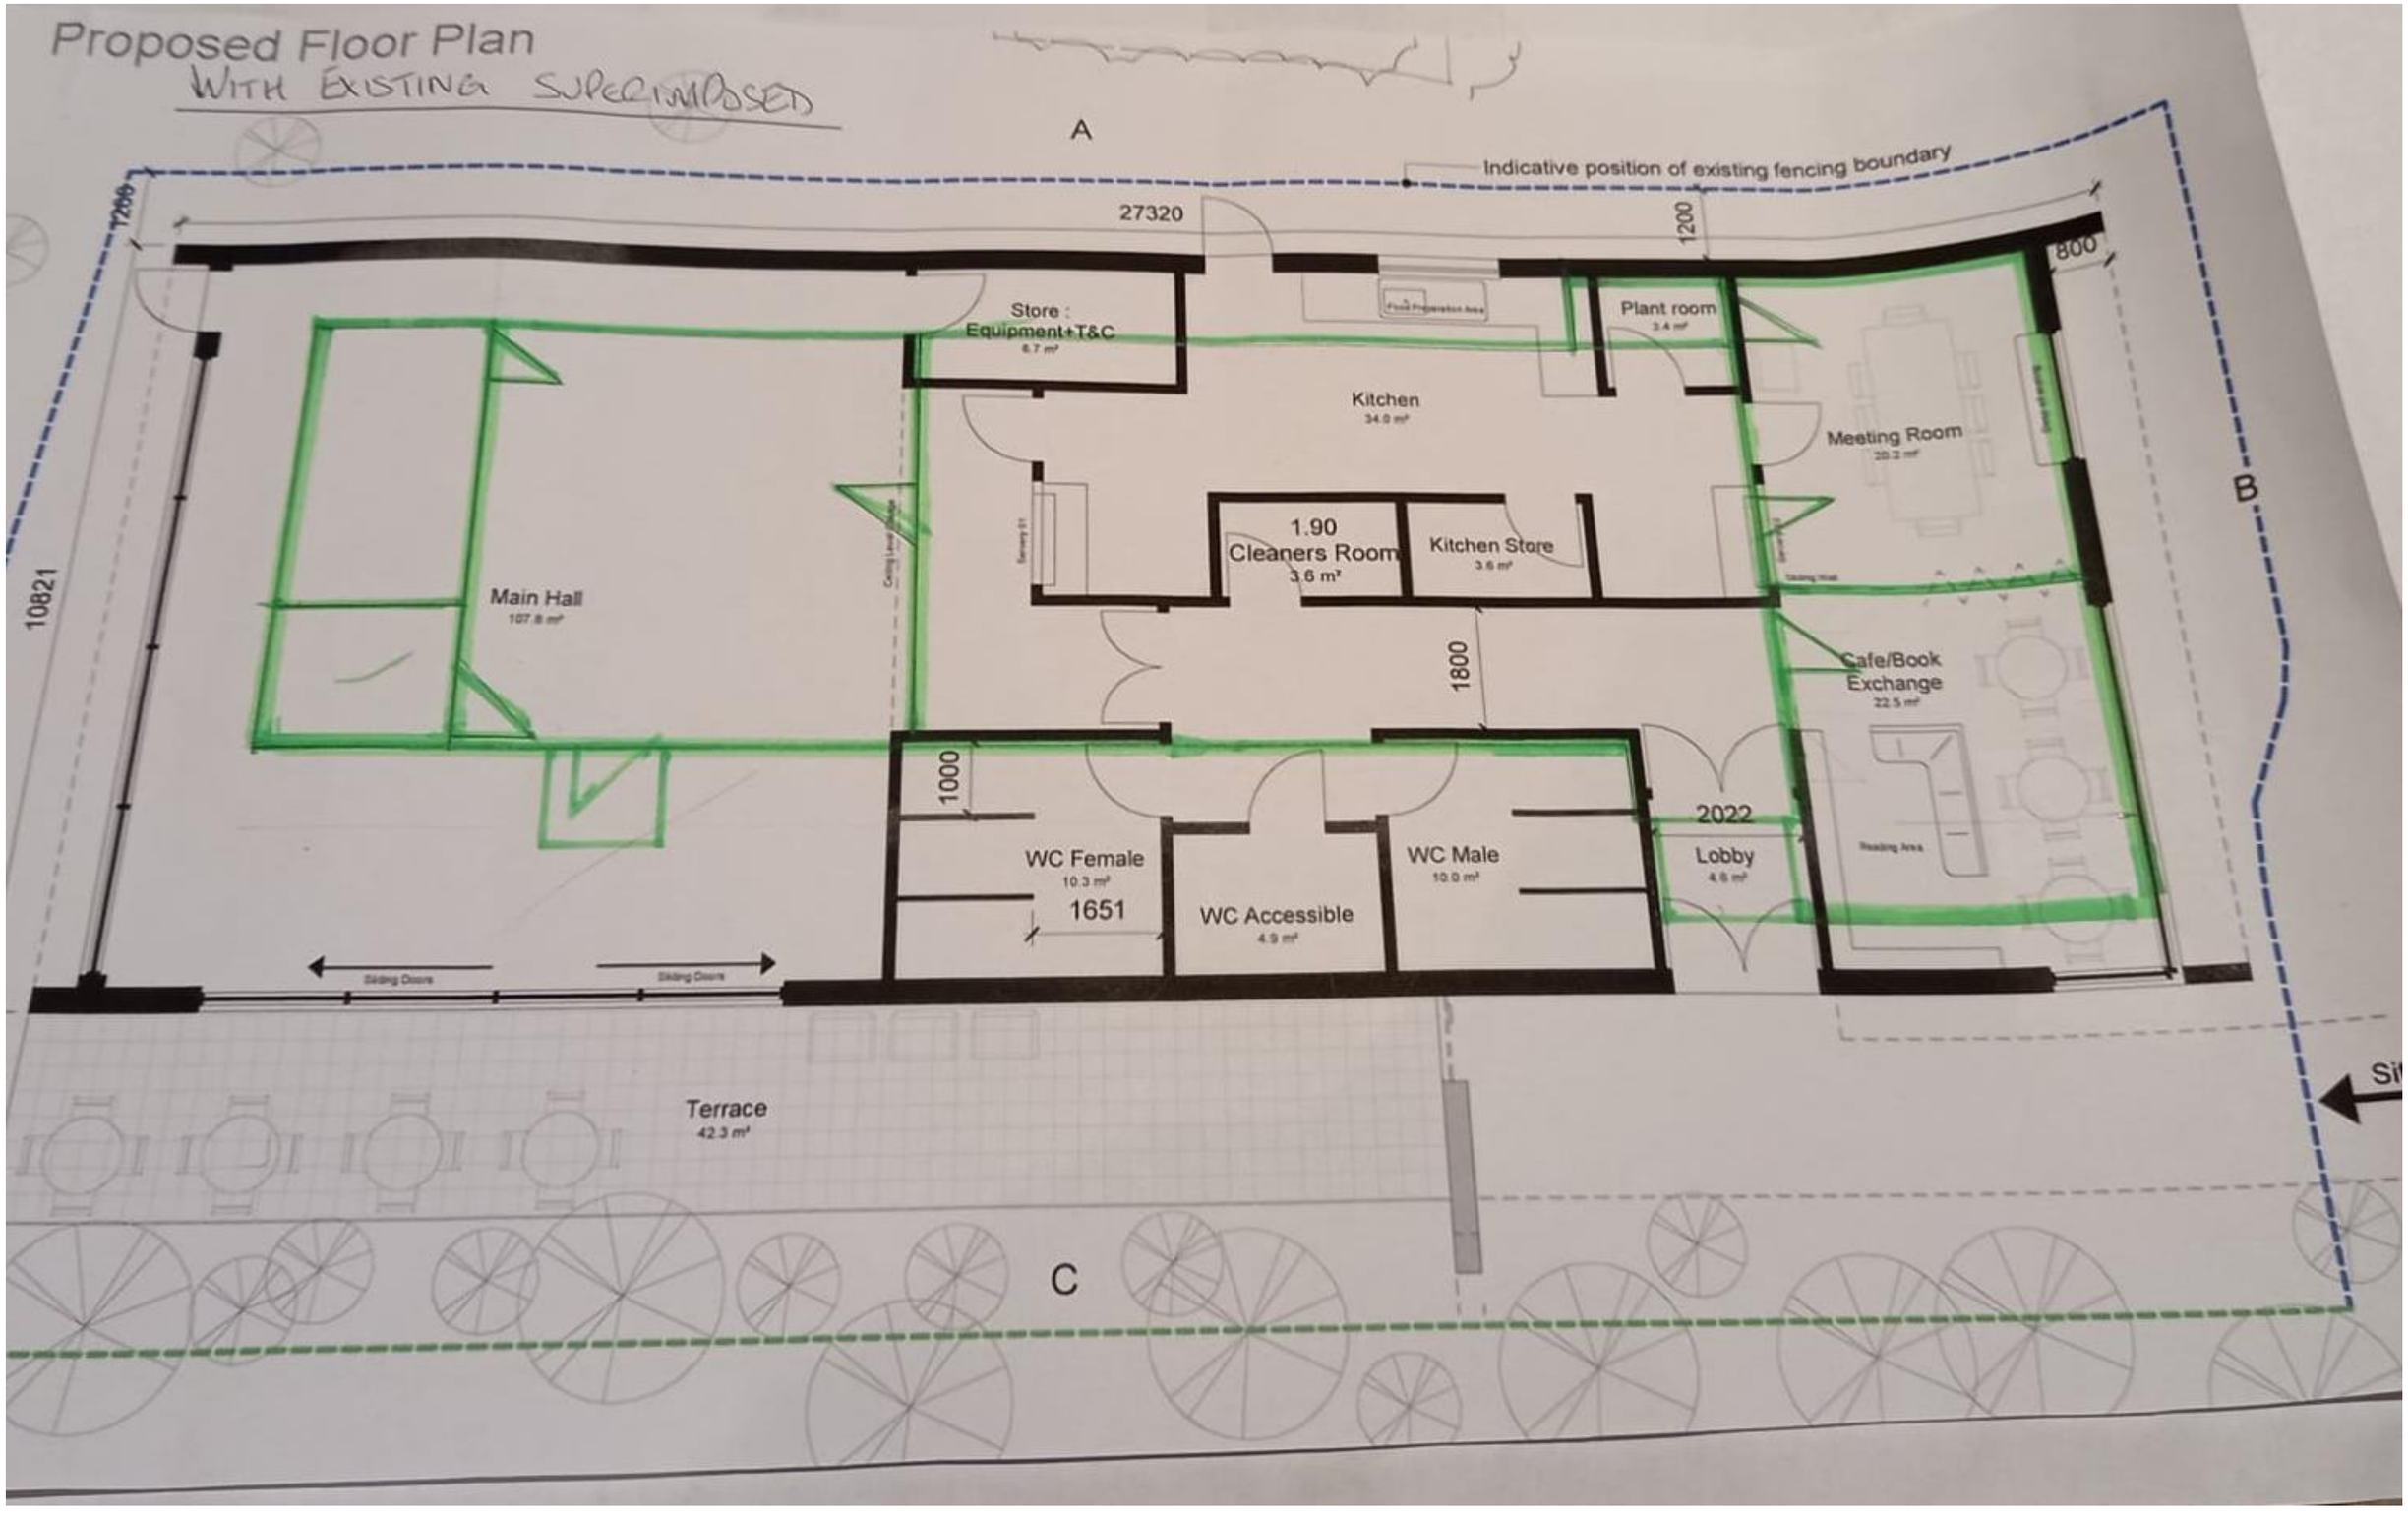
WITH EXISTING SUPERIMPOSED